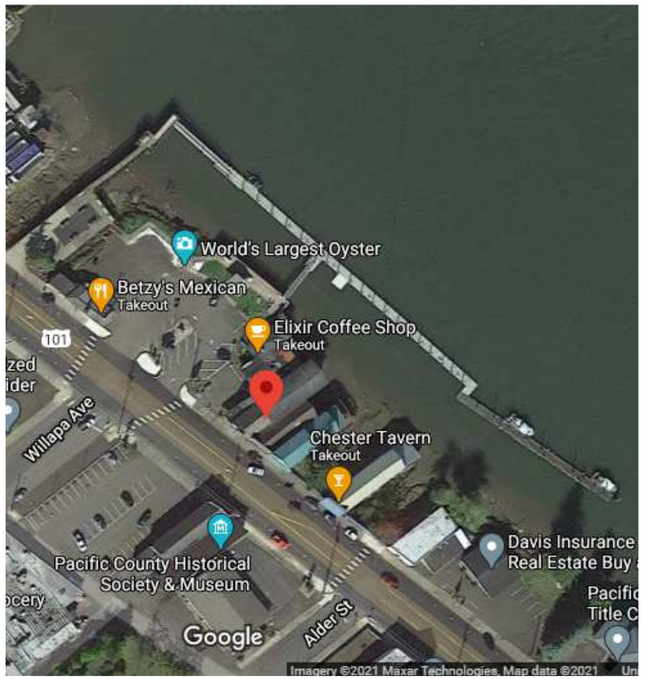

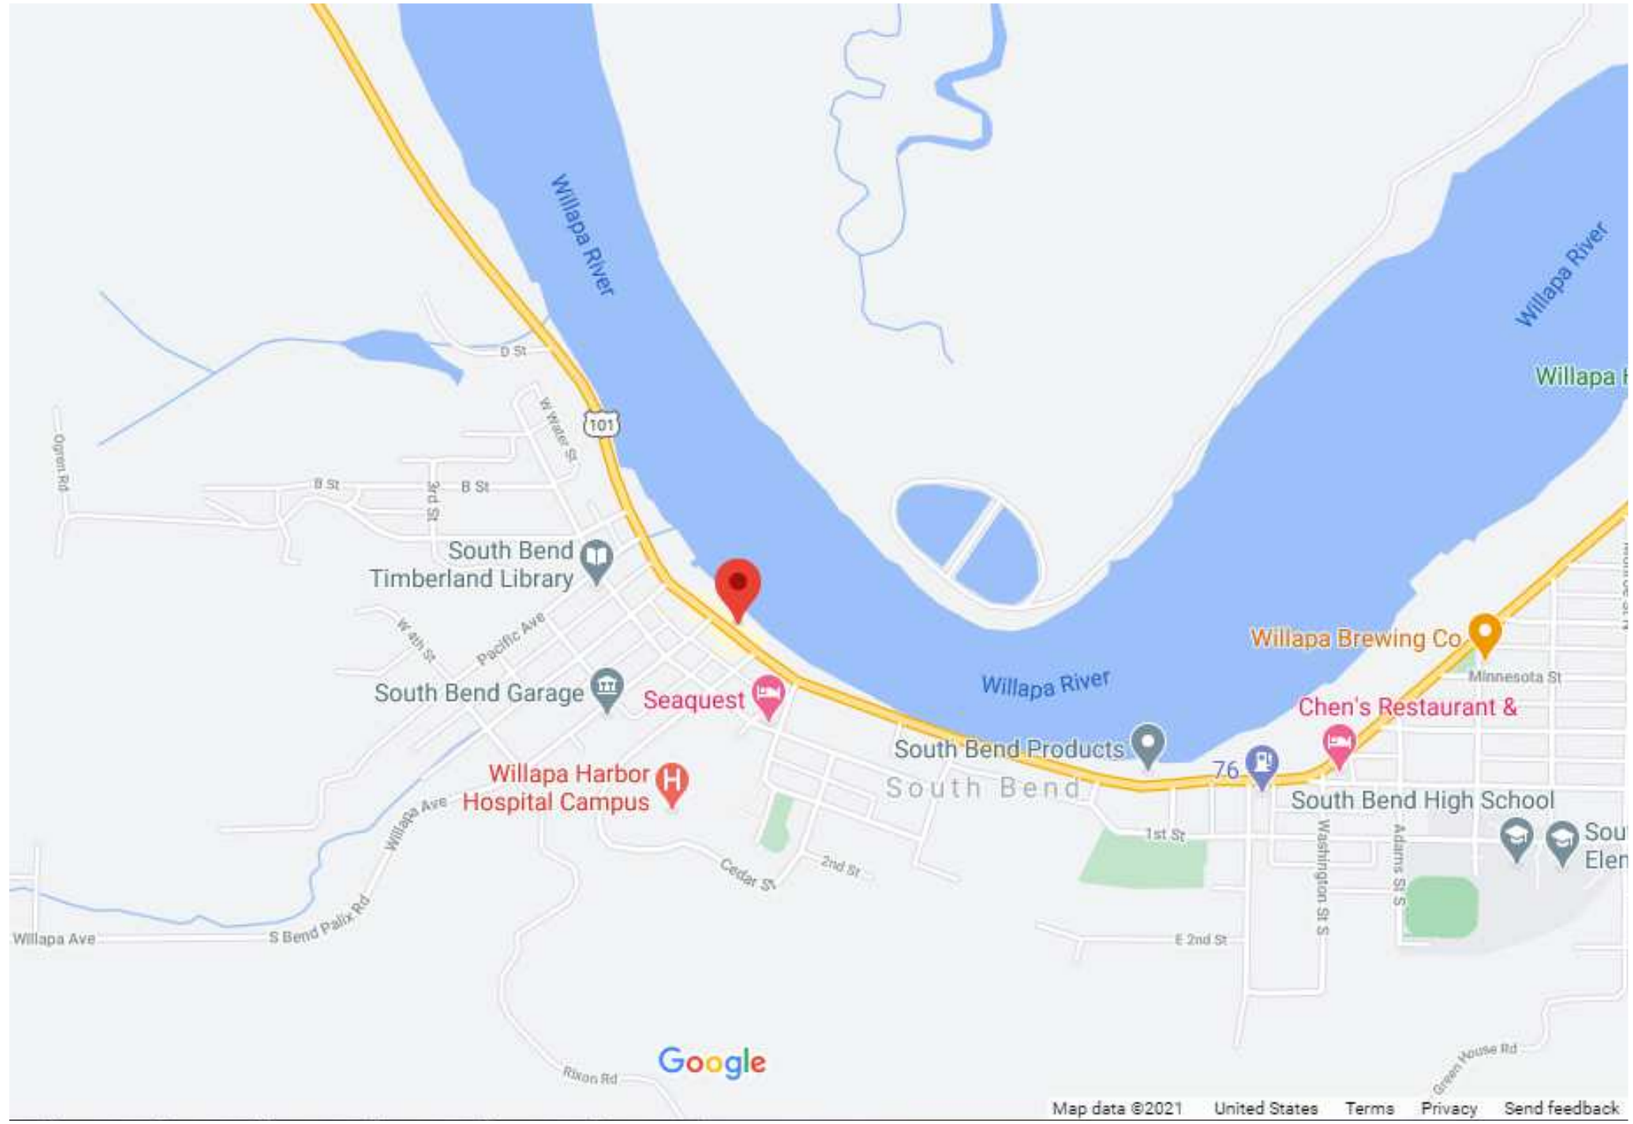

PROPRIETARY PROPERTY
MARINE FLOATS CORPORATION
This document is the proprietary property of
Marine Floats Corporation and shall not be used in part or whole
for any other project without
THE WRITTEN PERMISSION OF MARINE FLOATS
CORPORATION

Marine Floats
1208 East D St - Tacoma - WA 98421 - 253-383-2740

SCALE: NTS	APPROVED BY:	DRAWN BY
DATE: 3-22-21		REVISION #

VICINITY MAP

CITY OF SOUTH BEND
WILLAPA RIVER

DRAWING NUMBER

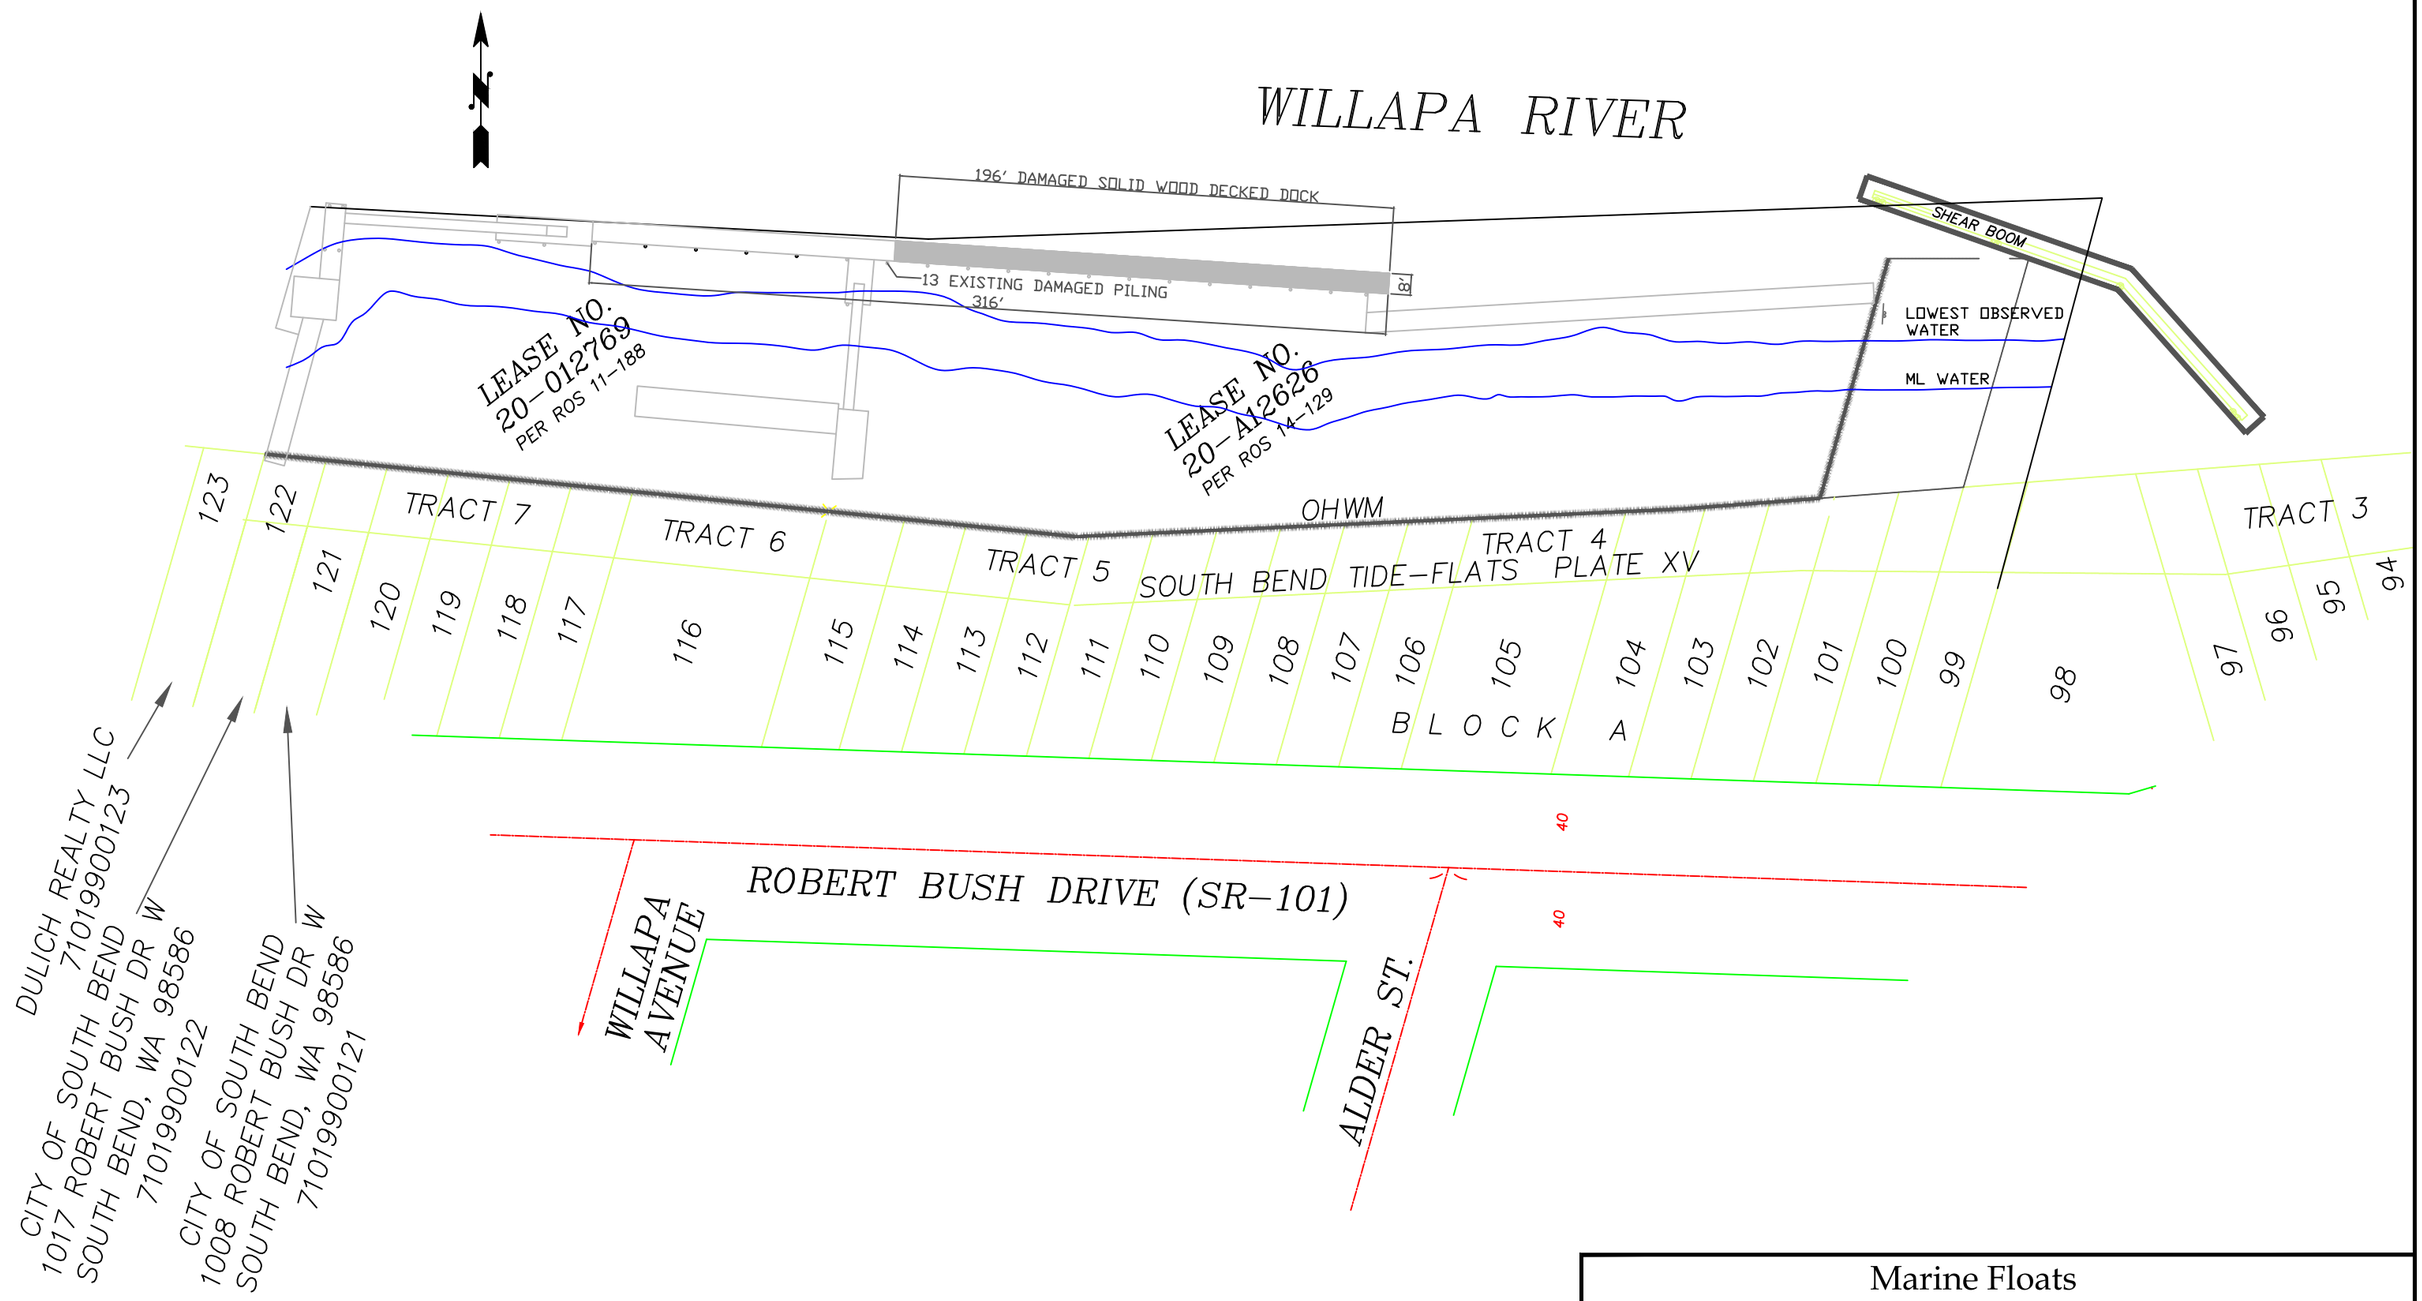

PROPRIETARY PROPERTY
MARINE FLOATS CORPORATION
This document is the proprietary property of
Marine Floats Corporation and shall not be used in part or whole
for any other project without
THE WRITTEN PERMISSION OF MARINE FLOATS
CORPORATION

Marine Floats
1208 East D St - Tacoma - WA 98421 - 253-383-2740

SCALE: 1" = 60'	APPROVED BY:	DRAWN BY
DATE: 3-22-21		REVISION #

EXISTING SITE PLAN

CITY OF SOUTH BEND
WILLAPA RIVER

DRAWING NUMBER

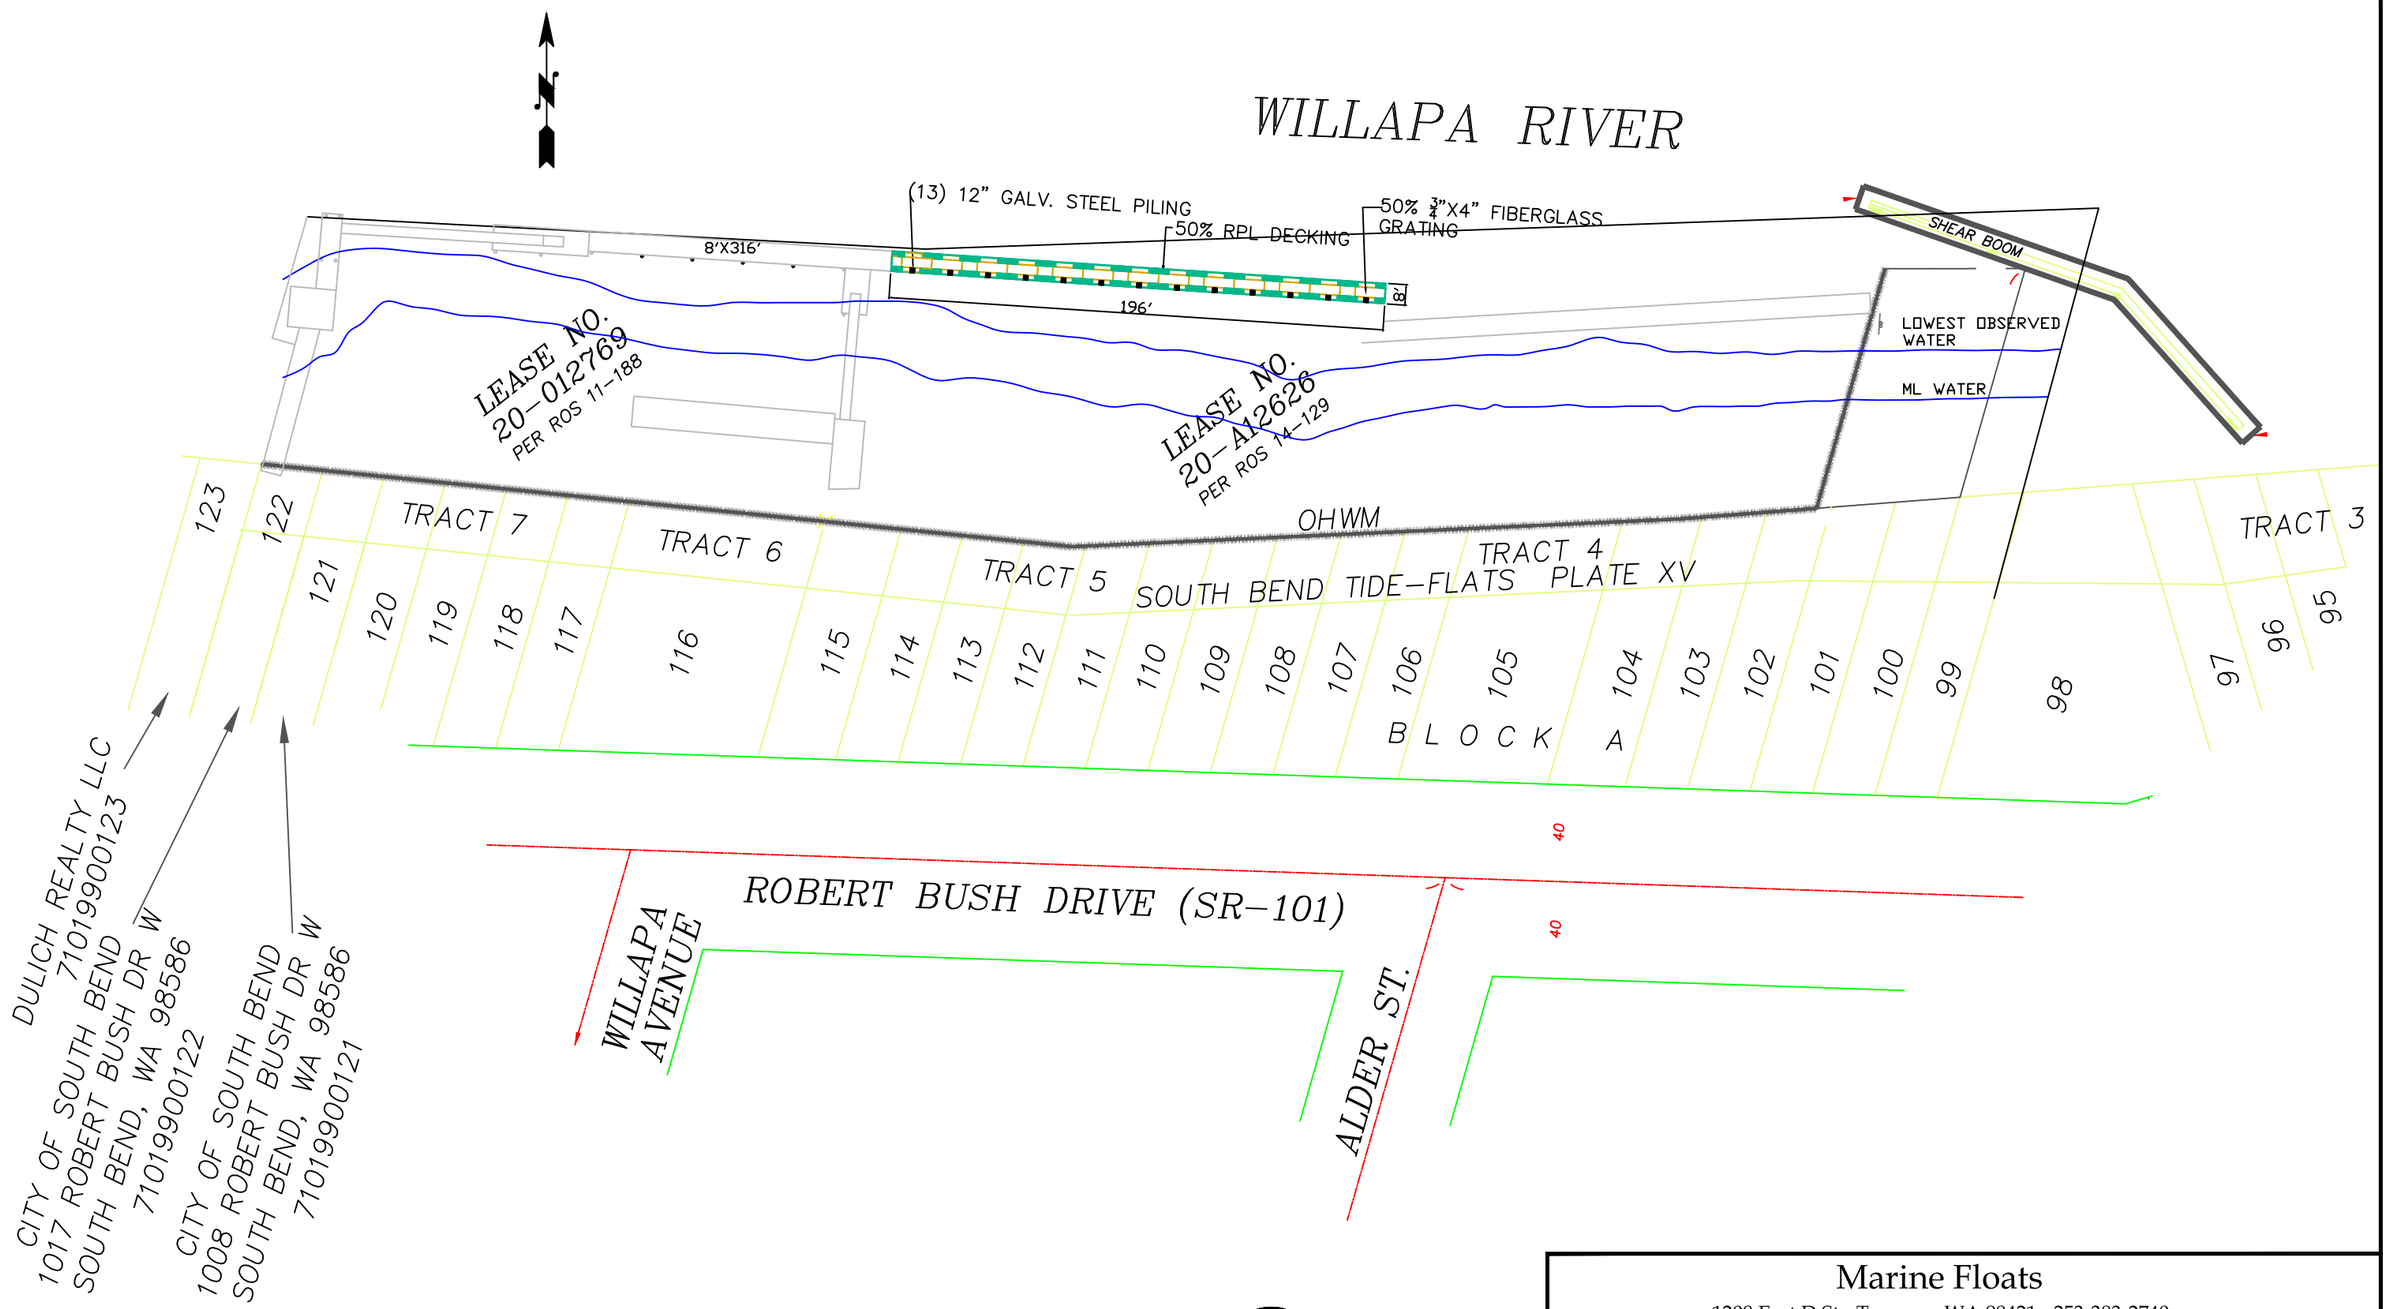

PROPRIETARY PROPERTY
MARINE FLOATS CORPORATION
This document is the proprietary property of
Marine Floats Corporation and shall not be used in part or whole
for any other project without
THE WRITTEN PERMISSION OF MARINE FLOATS
CORPORATION

Marine Floats
1208 East D St - Tacoma - WA 98421 - 253-383-2740

SCALE: 1" = 60'	APPROVED BY:	DRAWN BY
DATE: 3-22-21		REVISION #

PROPOSED SITE PLAN

CITY OF SOUTH BEND
WILLAPA RIVER

DRAWING NUMBER

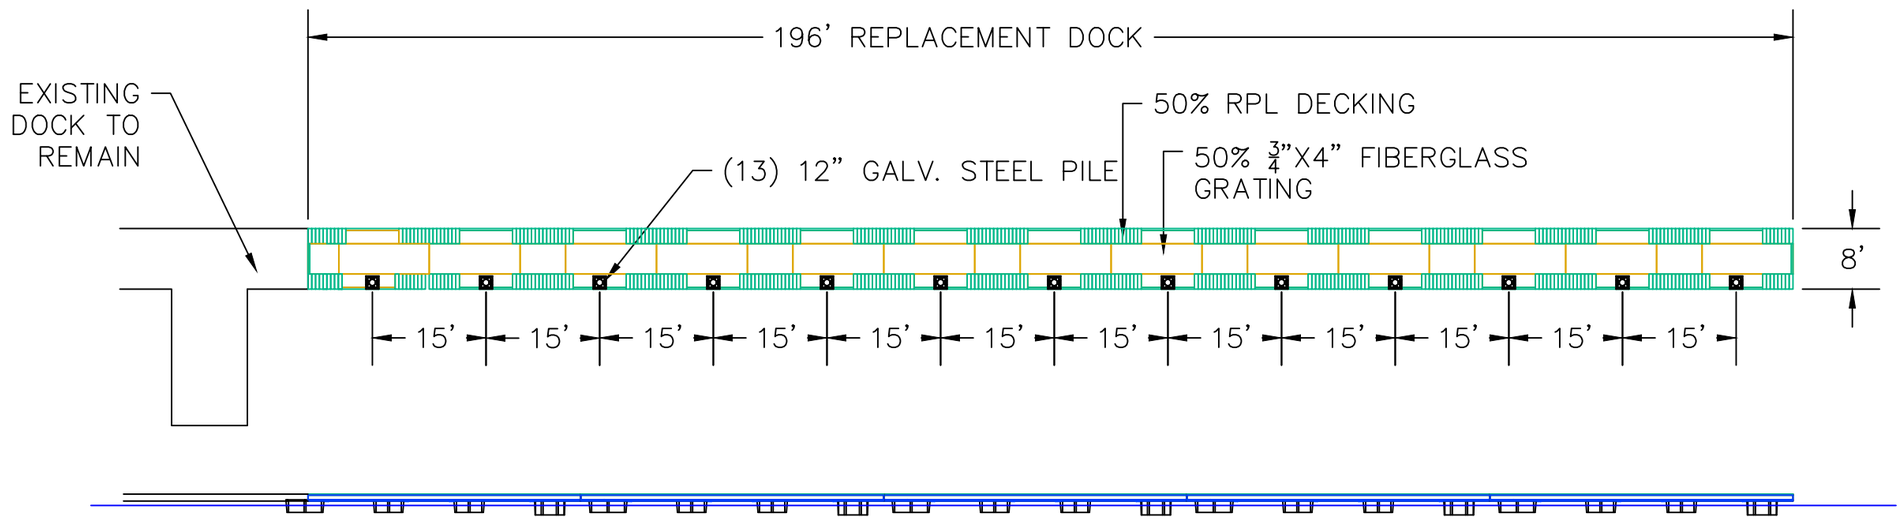

PROPRIETARY PROPERTY
MARINE FLOATS CORPORATION
This document is the proprietary property of
Marine Floats Corporation and shall not be used in part or whole
for any other project without
THE WRITTEN PERMISSION OF MARINE FLOATS
CORPORATION

Marine Floats
1208 East D St - Tacoma - WA 98421 - 253-383-2740

SCALE: 1" = 20'	APPROVED BY:	DRAWN BY
DATE: 3-22-21		REVISION #
SECTION AND PLAN VIEW		
CITY OF SOUTH BEND WILLAPA RIVER		DRAWING NUMBER